FilmL.A., Inc.
6255 W Sunset Blvd, 12th Floor
Hollywood, CA 90028
t: (213)977-8600 - f: (213)977-8601
www.filmla.com

Summary Information

Permit No: F00159610-A **Type of Permit:** FILMING **Release Date:** 12/06/2019

Production Company	TWENTIETH CENTURY FOX TELEVISION
Insured Company Name	TWENTIETH CENTURY FOX TELEVISION
Contact Phone No. 1	310-369-1000
Contact Phone No. 2	310-696-5734
Fax	
Address	10201 W PICO BLVD, BUILDING 1 LOS ANGELES, California 90064
Production Title	SINGLE PARENT EP 214
Type of Production	TV Sitcom

Producer	Erin O'Malley
Director	n/a n/a
1st AD	Michael Risoli
Production Manager	Ryan Guellow
FilmL.A. Coordinator	Hans Groszkruger
Location Manager	Lucas Nalepinski
Primary Phone	Mobile - 310-461-4165
Secondary Phone	
Location Assistant	Kyle Hollinger
Primary Phone	Mobile - 310-926-3598
Secondary Phone	

Fees

Posting 1500	$345.00
Notification Charge	$173.00
LA CITY LANE AND STREET CLOSURE FEE	$312.00
FILMLA NON-REFUNDABLE FILM PERMIT RIDER FEE	$111.00

Total Permit Fee $941.00

Number of Locations 1

NOT A PERMIT

FilmL.A., Inc.
6255 W Sunset Blvd, 12th Floor
Hollywood, CA 90028
t: (213)977-8600 - f: (213)977-8601
www.filmla.com

Summary Information

Location

Permit Number F00159610-A
Production Company TWENTIETH CENTURY FOX TELEVISI...
Insured Company TWENTIETH CENTURY FOX TELEVISI...
Production Title SINGLE PARENT EP 214

Location Manager Lucas Nalepinski
Primary Phone Mobile - 310-461-4165
Secondary Phone

Location Address 10368 Keswick Ave, Los Angeles, CA 90064

Location Type Private Residence

Film Dates 12/6/2019 - 12/6/2019 16:00 - 23:59 1 day

Open or Closed to the Public Closed

Generic Conditions **THE CONSUMPTION OF ALCOHOLIC BEVERAGES AND THE USE OF DRUGS, INCLUDING MARIJUANA, ON LOCATION BY ANY CAST, CREW, OR INVITED GUESTS IS STRICTLY PROHIBITED.**
Community Survey Obtained
Equipment staging and vehicles may park on one side of the street only.
Must Maintain 5' Clearance on Sidewalks/Walkways
Must maintain local/emergency access
No cast or crew parking on area streets
Number of uniformed officers listed on the permit is a minimum requirement. Permittee remains responsible for deploying a sufficient number of uniformed officers to provide traffic and crowd control to ensure the safety of the film crew and the public.
Traffic control must be done in accordance w/MUTCD
Traffic Officers Required
Uniformed officers shall have a copy of the film permit in their possession and are required to confirm that all traffic control signage devices are in place.

Please see attached document Keswick Ave (closure) btwn Kerwood Ave & Benecia Ave - Single Parent.pdf

Equipment on Location

Type	Quantity
5 or 10 ton trucks	4
Cast/Crew vehicles	55
Catering Truck	1
Condors	1
Cube Trucks	3
Generator	1
Motor Homes	2
Picture vehicles	2
Portable restrooms	1
Stakebed Trucks	4
Trailers	1
Vans	4

Personnel on Location

Type	Quantity
Cast	5
Crew	70
Off-Duty/Retired LAPD Officer(s)	2
Spot Check	1

Filming Activities Camera on sticks; Crossovers in street; Drive by; Drive ups & away; Driving shots with the flow of traffic; Equipment across street; Equipment on property; Equipment on sidewalk & street; Equipment on sidewalk, in curb lane & across street; Exterior Dialogue; Exterior establishing shots;

NOT A PERMIT

FilmL.A., Inc.
6255 W Sunset Blvd, 12th Floor
Hollywood, CA 90028
t: (213)977-8600 - f: (213)977-8601
www.filmla.com

Summary Information — Location

Permit Number F00159610-A
Production Company TWENTIETH CENTURY FOX TELEVISI...
Insured Company TWENTIETH CENTURY FOX TELEVISI...
Production Title SINGLE PARENT EP 214

Location Manager Lucas Nalepinski
Primary Phone Mobile - 310-461-4165
Secondary Phone

Exterior models against scenery; Intermittent traffic control - 2 minutes standard; camera in street, sidewalk and curb.;

Jurisdiction **Political:** Los Angeles City - Council District 05 **Police:** Los Angeles Police **Fire:** Los Angeles City Department

Thomas Guide **Page:** 632 **Grid:** E4

Approvals

LOS ANGELES CITY POLICE DEPARTMENT	Gabriel Aleman
FILML.A. CLOSURES	Yulizza Ramirez
LOS ANGELES CITY DEPARTMENT OF PUBLIC WORKS	Vanessa Martin

Coordinator Note RIDER "A" RELEASES LOCATION

Parking

Base Camp	TWENTIETH CENTURY FOX STUDIOS	**Crew Parking**	TWENTIETH CENTURY FOX STUDIOS
Location Type : Other Location	10201 W Pico Blvd, Los Angeles, CA, 90064	Location Type : Other Location	10201 W Pico Blvd, Los Angeles, CA, 90064

Posting "No Parking" signs S/S KESWICK AVE FROM BENECIA AVE TO KERWOOD AVE
N/S KESWICK AVE 150FT ACROSS FROM LOCATION FOR PICTURE
E/S BENECIA AVE 150FT N FROM KESWICK AVE
W/S KERWOOD AVE FROM OLYMPIC BLVD TO TENNESSEE AVE

Approximate Footage 1201 - 1500 **Log Number** 264998

Date(s) 12/6/2019 to 12/6/2019 **Time(s)** 16:00 to 22:00

Posting "No Parking" signs S/S KESWICK AVE FROM BENECIA AVE TO KERWOOD AVE
N/S KESWICK AVE 150FT ACROSS FROM LOCATION FOR PICTURE
E/S BENECIA AVE 150FT N FROM KESWICK AVE
W/S KERWOOD AVE FROM OLYMPIC BLVD TO TENNESSEE AVE
*****NO FEES DUE FOR THIS POSTING*****

Approximate Footage County Parking **Log Number** 264826

Date(s) 12/5/2019 to 12/5/2019 **Time(s)** 00:00 to 00:00

Lane / Full Closure FULL CLOSURE- KESWICK AVE., BENECIA AVE- KERWOOD AVE
Approximate Footage 0 - 300

Date(s) 12/6/2019 to 12/6/2019 **Time(s)** 16:00 to 23:59

NOT A PERMIT

Permit #F00159610-A

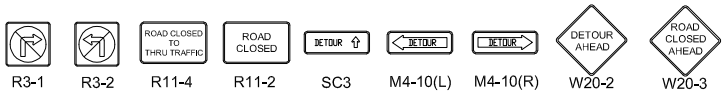

ALL TRAFFIC CONTROL WILL BE INSTALLED TO MEET OR EXCEED THE LATEST CA-MUTCD MINIMUM REQUIREMENTS

Ⓢ TRAFFIC SIGNAL
● TRAFFIC CONE
TYPE I W/ SIGN
FLASHING ARROW SIGN (FAS)

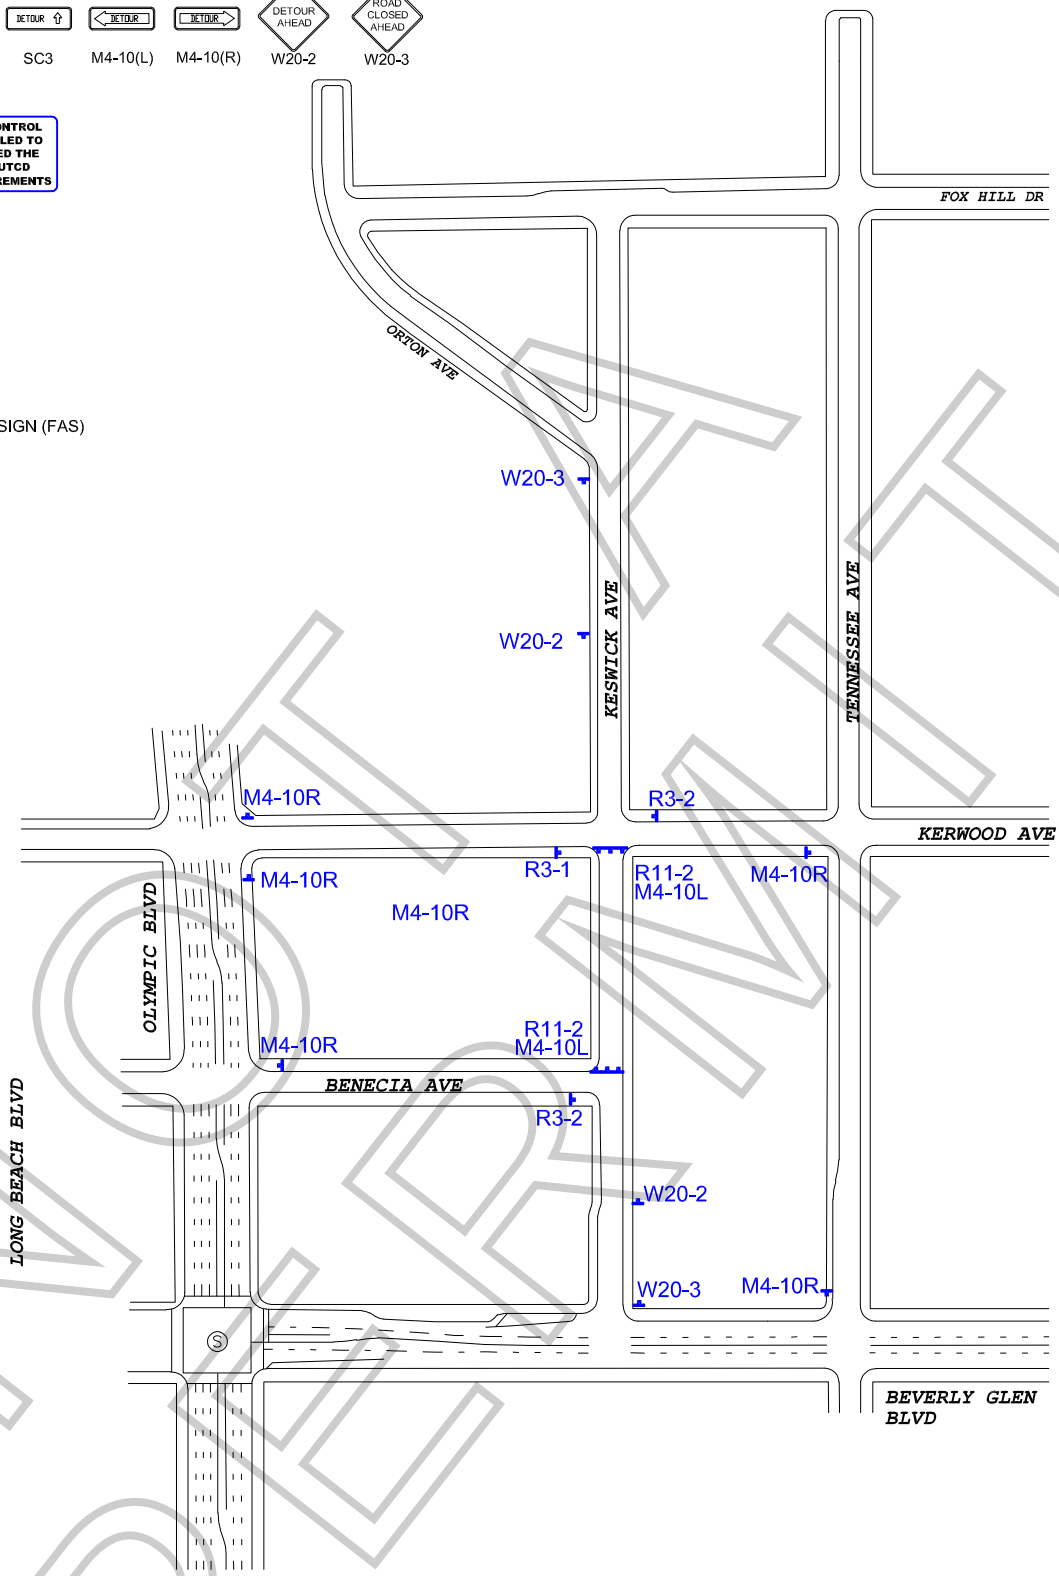

NOT A PERMIT

WORK ZONE TRAFFIC CONTROL PLAN
GENERAL NOTES

1. DATE/TIME: 12-06-19 FROM 16:00 HOURS TO 23:59 HOURS.

2. ALL SIGNING, STRIPING, AND TRAFFIC CONTROL DEVICES SHALL CONFORM TO THE (CURRENT) STATE OF CALIFORNIA DEPARTMENT OF TRANSPORTATION (CALTRANS) STANDARD PLANS AND STANDARD SPECIFICATIONS, CALIFORNIA MUTCD, AND ANY ADDENDUMS THERETO, AND AS SHOWN ON THESE PLANS, SYMBOLS AND ABBREVIATIONS USED ARE SHOWN ON CALTRANS STANDARD PLANS.
3. THERE WILL BE NO INTERFERENCE WITH TRAFFIC SIGNALS OR CROSSWALKS.
4. CONES WILL BE 28" MINIMUM HEIGHT AND HAVE REFLECTORIZED SLEEVES FOR NIGHT WORK.
5. POLICE WILL DIRECT TRAFFIC IF NECESSARY.

TCP FOR:	20TH CENTURY FOX: "SINGLE PARENTS"
LOCATION:	FULL CLOSURE OF KESWICK AVE FROM BENICIA AVE TO KERWOOD AVE LOS ANGELES, CALIFORNIA
CONTACT:	LUCAS NALEPINSKI PH# 310.461.4165 ELISA SMITH OFFICE# 213-763-9000
	JCL TRAFFIC SERVICES (213) 622-9775 C31-CA Lic # 805357
DATE / REVISIONS	DRAFTER: E. RAMIREZ SCALE: N.T.S. FILM LA: HANS GROSZKRUGER